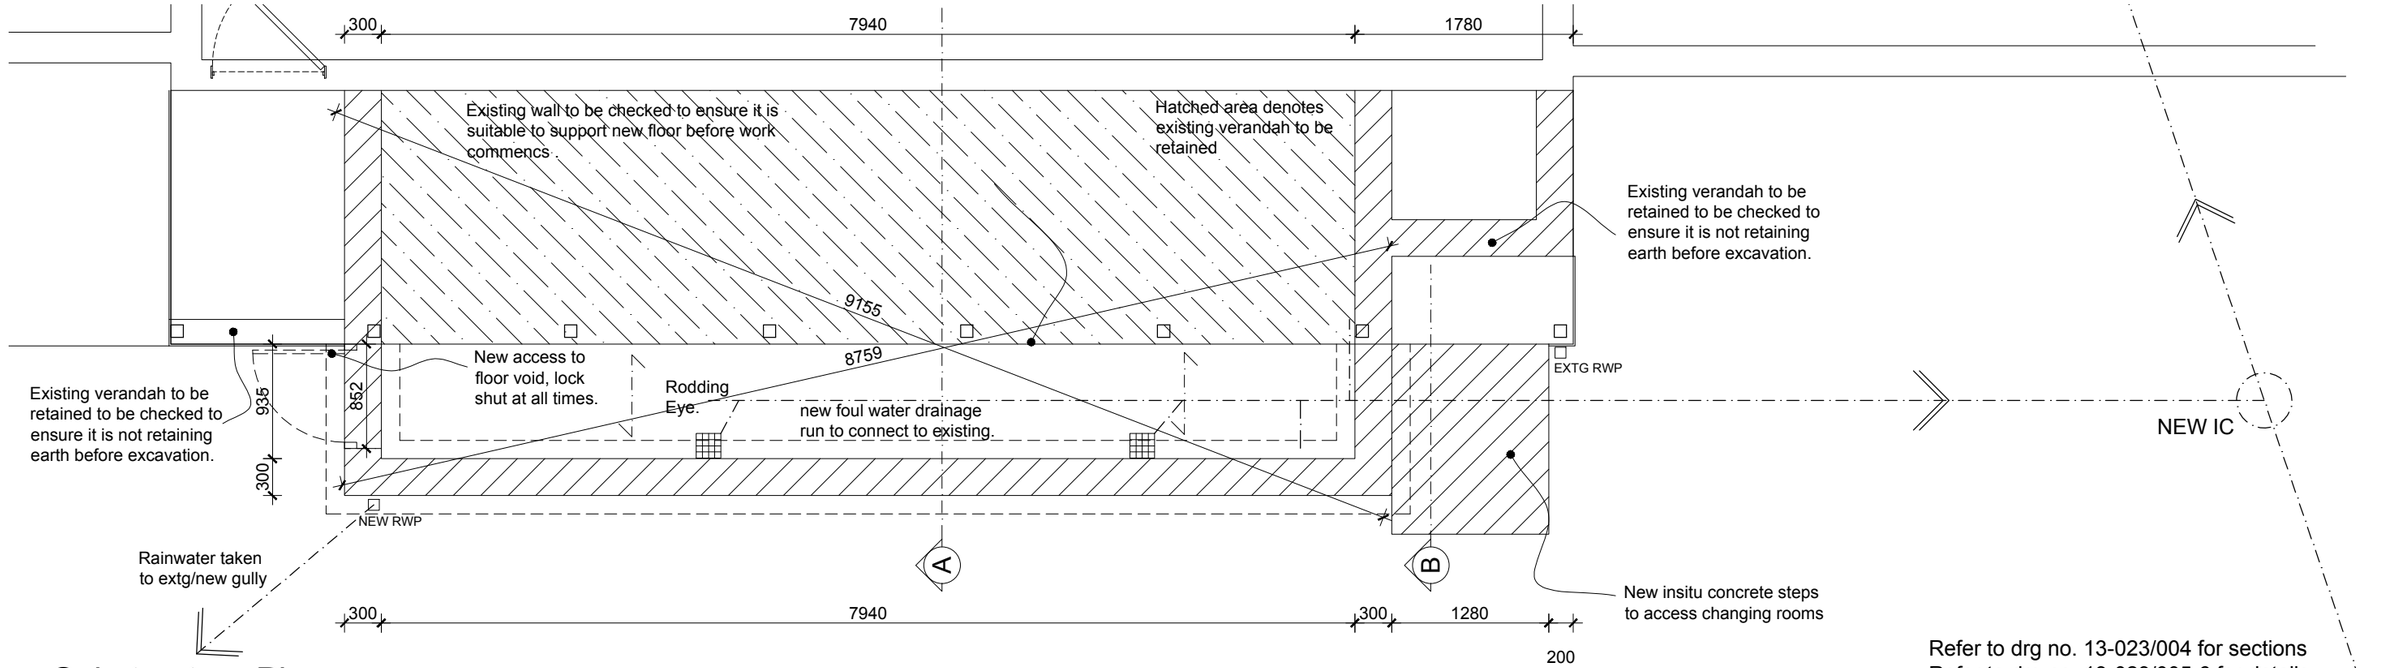

Substructure Plan

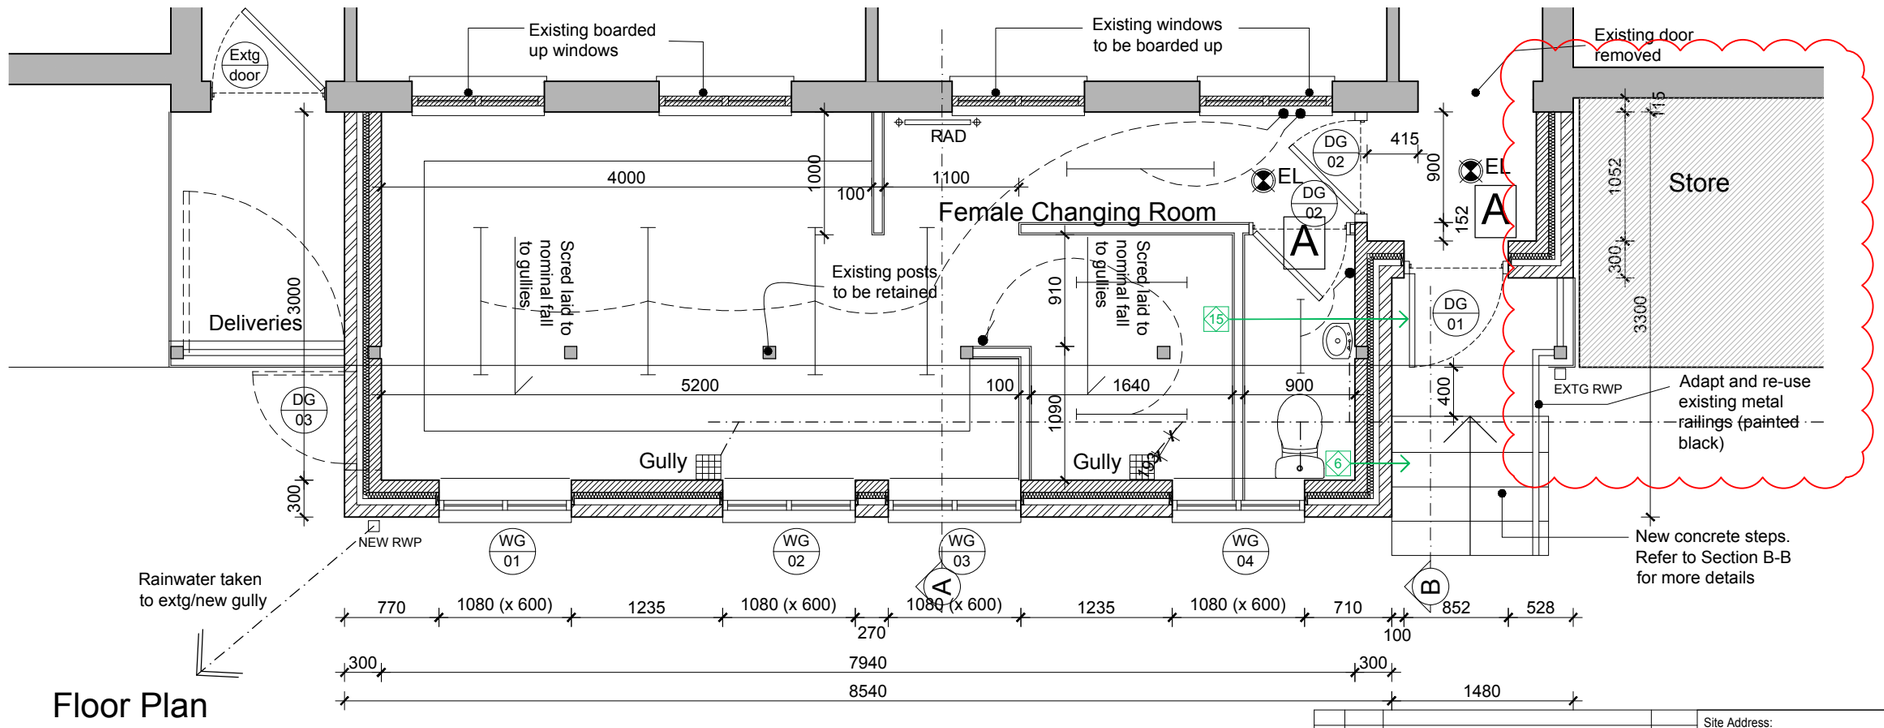

Floor Plan

Refer to drg no. 13-023/004 for sections
Refer to drg no. 13-023/005-6 for details
Reference is to be made to the separate Building Regulation Specification

NOTES

1) Toughened glass to be in accordance with Part N of the Building Regulations
2) All switches and sockets are to be located between 450-1200mm above finished floor level. This does not include consumer units/room stats and overide fused spurs.
3) All electrical work should meet the requirements of Part P Building regulations and must be designed, installed and tested by a person competent to do so. A certificate of electrical installation must be issued on completion (must comply with BS 7671)

RWP Rainwater downpipe
Assumed span of B&B floor as site specification.
sealed fluorescent light fittings
Ext Extractor ducted through external wall
LF Lead flashing linked to cavity tray within wall construction
DPC Damp proof course set min 150mm above finished ground level
Refer to specification for detailed technical requirements of wall types
External brickwork
2.8N Concrete lightweight blockwork
100x50mm wallplate on mortar bed and strapped at max 2m centres with 30x5mm galvanised mild steel straps. Wallplates on steel beams bolted at max 2m centres to flange.

DOORS

Ref	Structural Opening	Lintel Ref
DG01	852 x 2100	L1/S 100
DG02	852 x 2100	100x75 PCC
DG03	852 x to suit	L1/S 100

WINDOWS

Ref	Structural Opening	Lintel Ref	Comments
WG01-04	1080 x 600	L1/S 100	OBS / TG 2500sqmm ventilation

REF	LOCATION	WORDING	SYMBOLS
A	MOUNTED ABOVE DOOR	FIRE EXIT (ILLUMINATED)	

EL EMERGENCY LIGHTING

Rev.	Date	Details	Drawn
G	09.17	Outline of store added	
F	09.16	Windows positions amended	
E	09.16	Layout amended to clients comments	
D	03.16	Building Regulation comments added	
C	02.16	Revised to clients comments	
B	02.16	Revised to accommodate amended scheme	
A	04.14	Notes added.	

THIS DRAWING MUST NOT BE SCALED.
PRIOR TO THE COMMENCEMENT OF ANY WORKS, THE BUILDER IS TO CHECK AND/OR DETERMINE ALL CONSTRUCTION DETAILS, INCLUDING CHECKING EXISTING SITE LEVELS AND DIMENSIONS. THE DRAWING IS TO BE READ IN CONJUNCTION WITH ALL OTHER PROJECT DRAWINGS, CONSTRUCTION NOTES AND/OR PROJECT SPECIFICATION. ALL DISCREPANCIES SHOULD BE REPORTED IMMEDIATELY.

Site Address:
Watchetts Park
Camberley
Surrey
-

Description:
Proposed Extension
-
Proposed Substructure and floor Plans

Client:
Camberley RFC

Drawing Number: 13-023/003 G

Status: PROPOSED

THIS DRAWING IS THE COPYRIGHT OF BLUE SKY CAD LTD AND MUST NOT BE USED IN CONJUNCTION WITH ANY OTHER PROJECT WITHOUT WRITTEN CONSENT

Scale: 1:50 @ A3
Date: Feb 16
Drawn: MJB
Checked: mb
AutoCAD Reference:

BlueSky CAD Architecture Design
FERNEBERGA HOUSE
ALEXANDRA ROAD
FARNBOROUGH
HAMPSHIRE, GU14 6DQ
t: 01252 757285